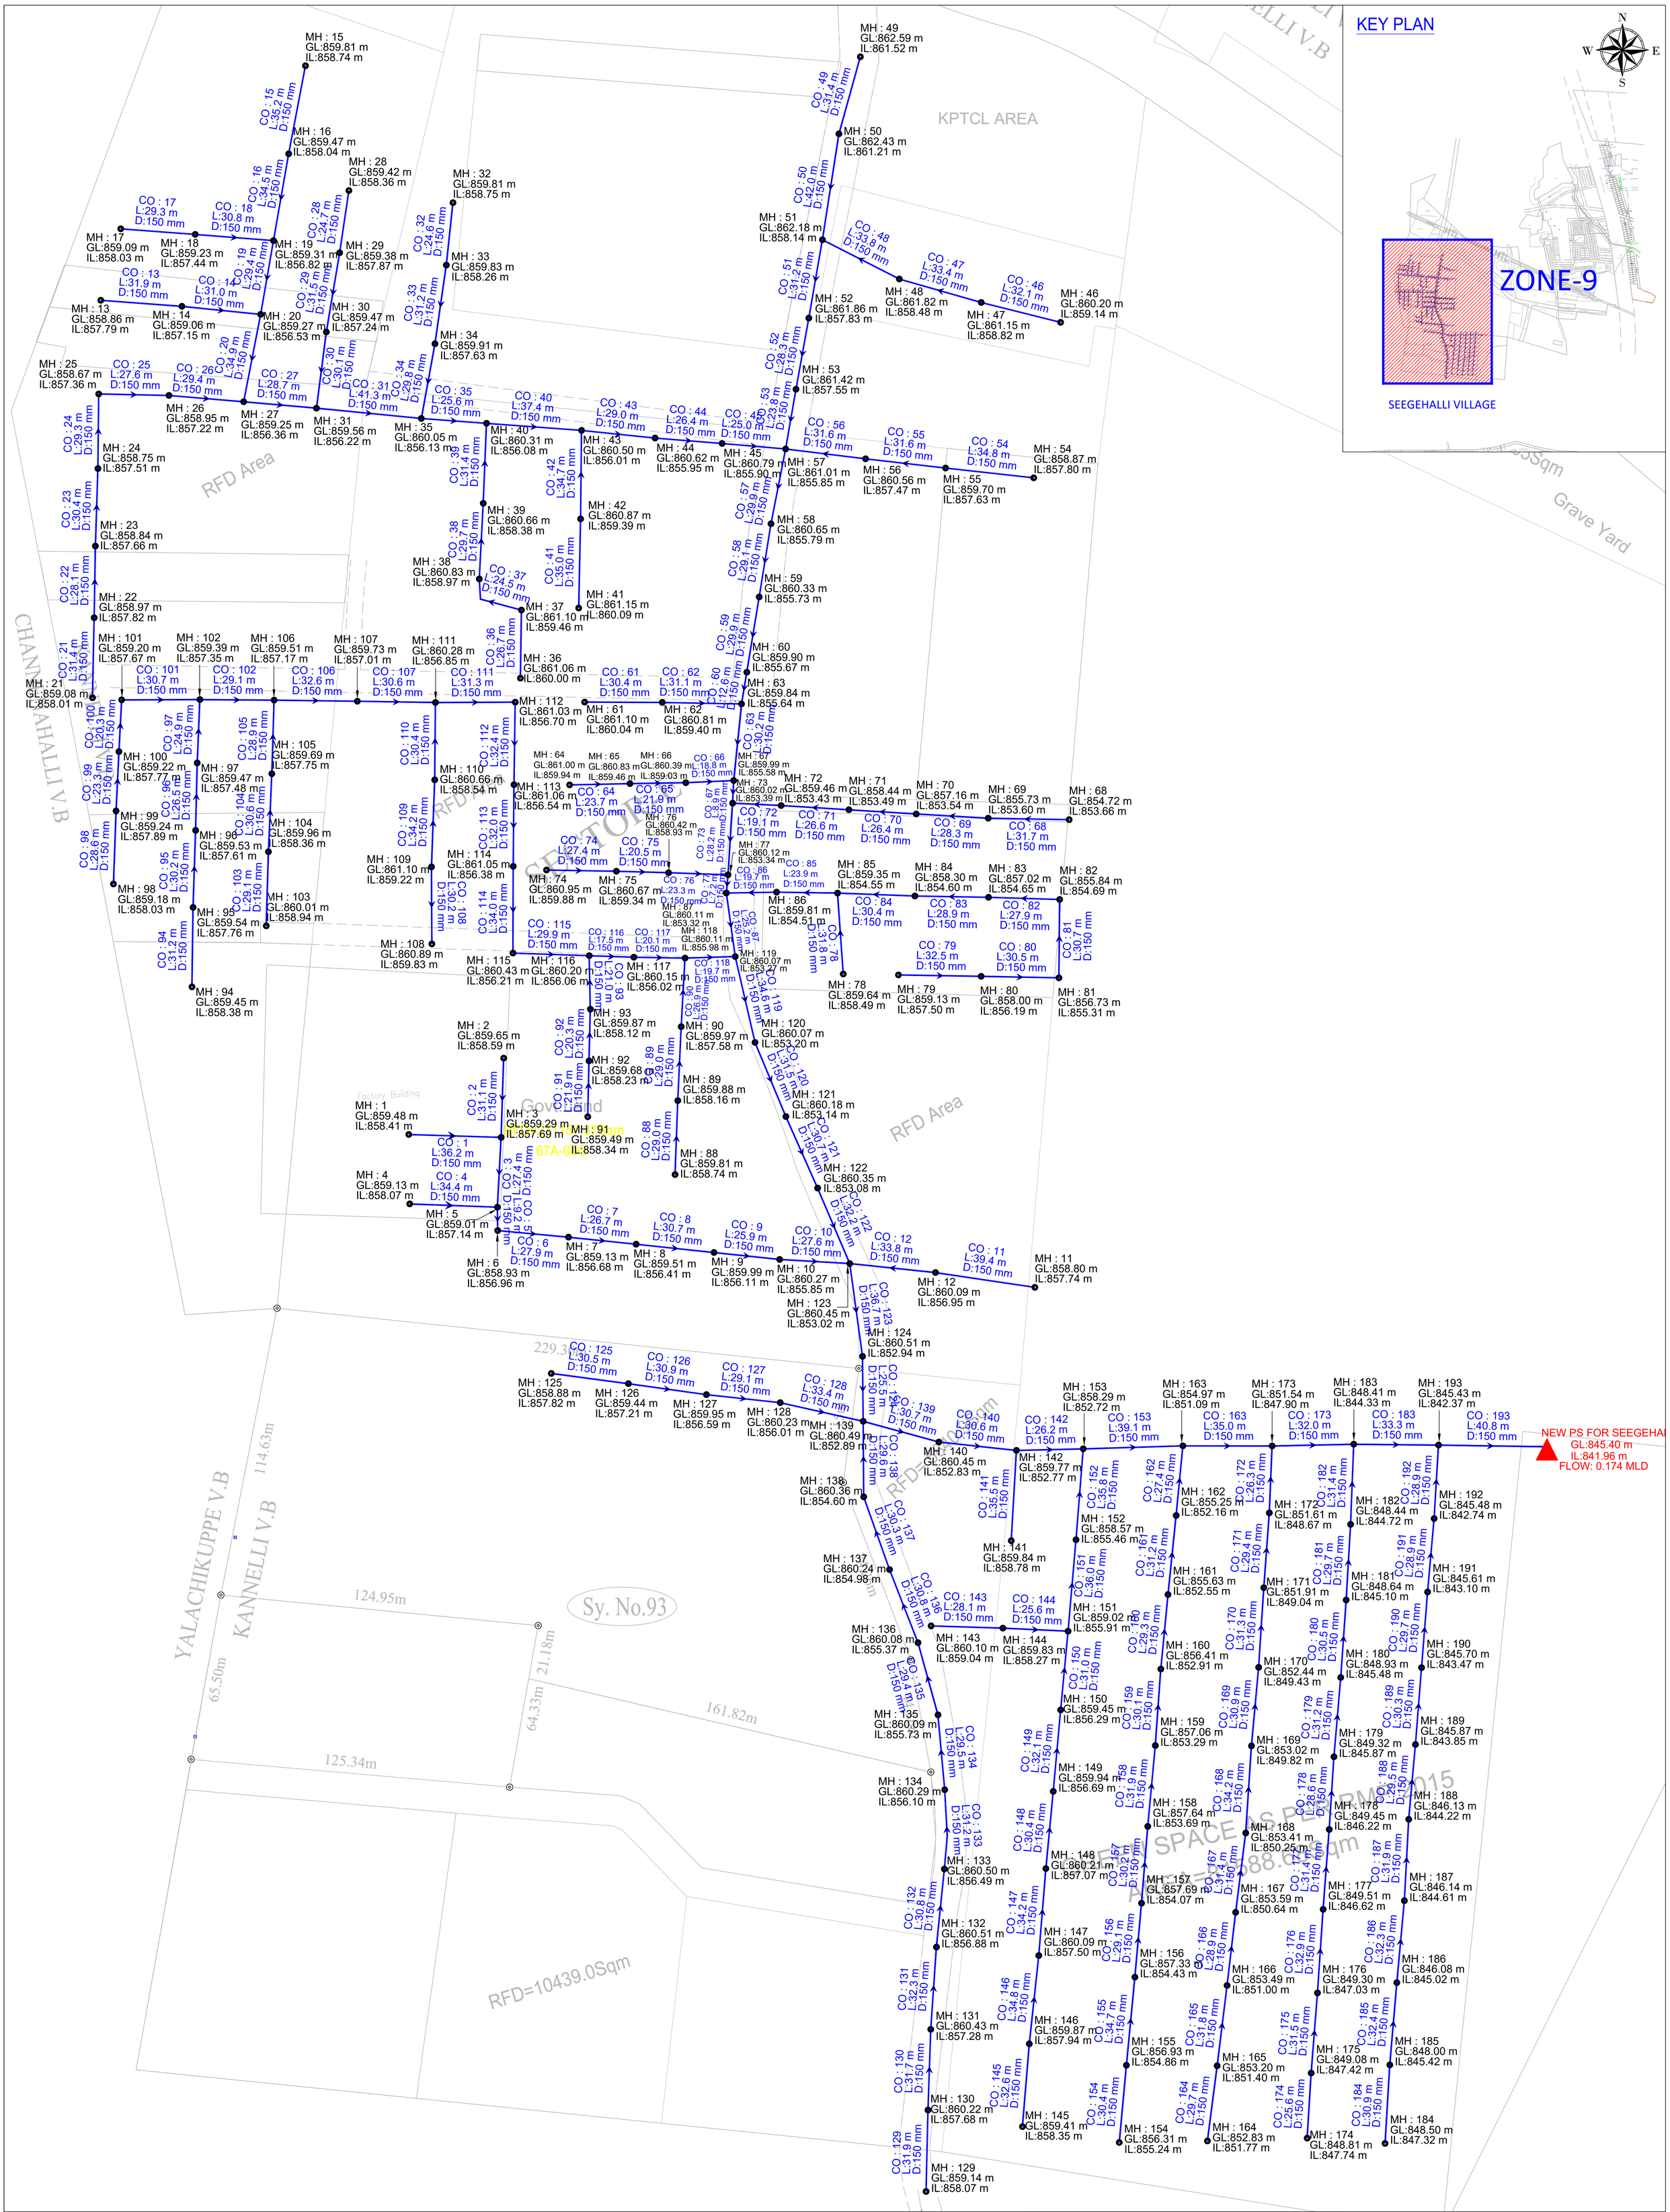

LEGENDS	NAME OF DRAWING	PROJECT NAME	NAME OF THE CLIENT	CONSULTANT :-
PROPOSED OLD NETWORK PROPOSED NEW NETWORK FOR TENDER PURPOSE ONLY	SEWERAGE NETWORK FOR ZONE-9 SEEGEHALLI VILLAGE	PROVIDING BASIC INFRASTRUCTURE BY FACILITATING VILLAGES BY PROVIDING SEWERAGE SYSTEM	BANGALORE DEVELOPMENT AUTHORITY T. CHOWDAIAH ROAD, KUMARA PARK WEST, BANGALORE-560 020	Tandon Urban Solutions Pvt. Ltd. 701, HARBHAJAN, CST RD, VIDYANAGARI MARG, KALINA , SANTACRUZ (E), MUMBAI - 400 098. DATE 20.01.2024 DRG NO SPML-NPKL-UGD-Z9-SV-01 | SCALE NTS | SHEET 1OF1 | REV.NO. 0